

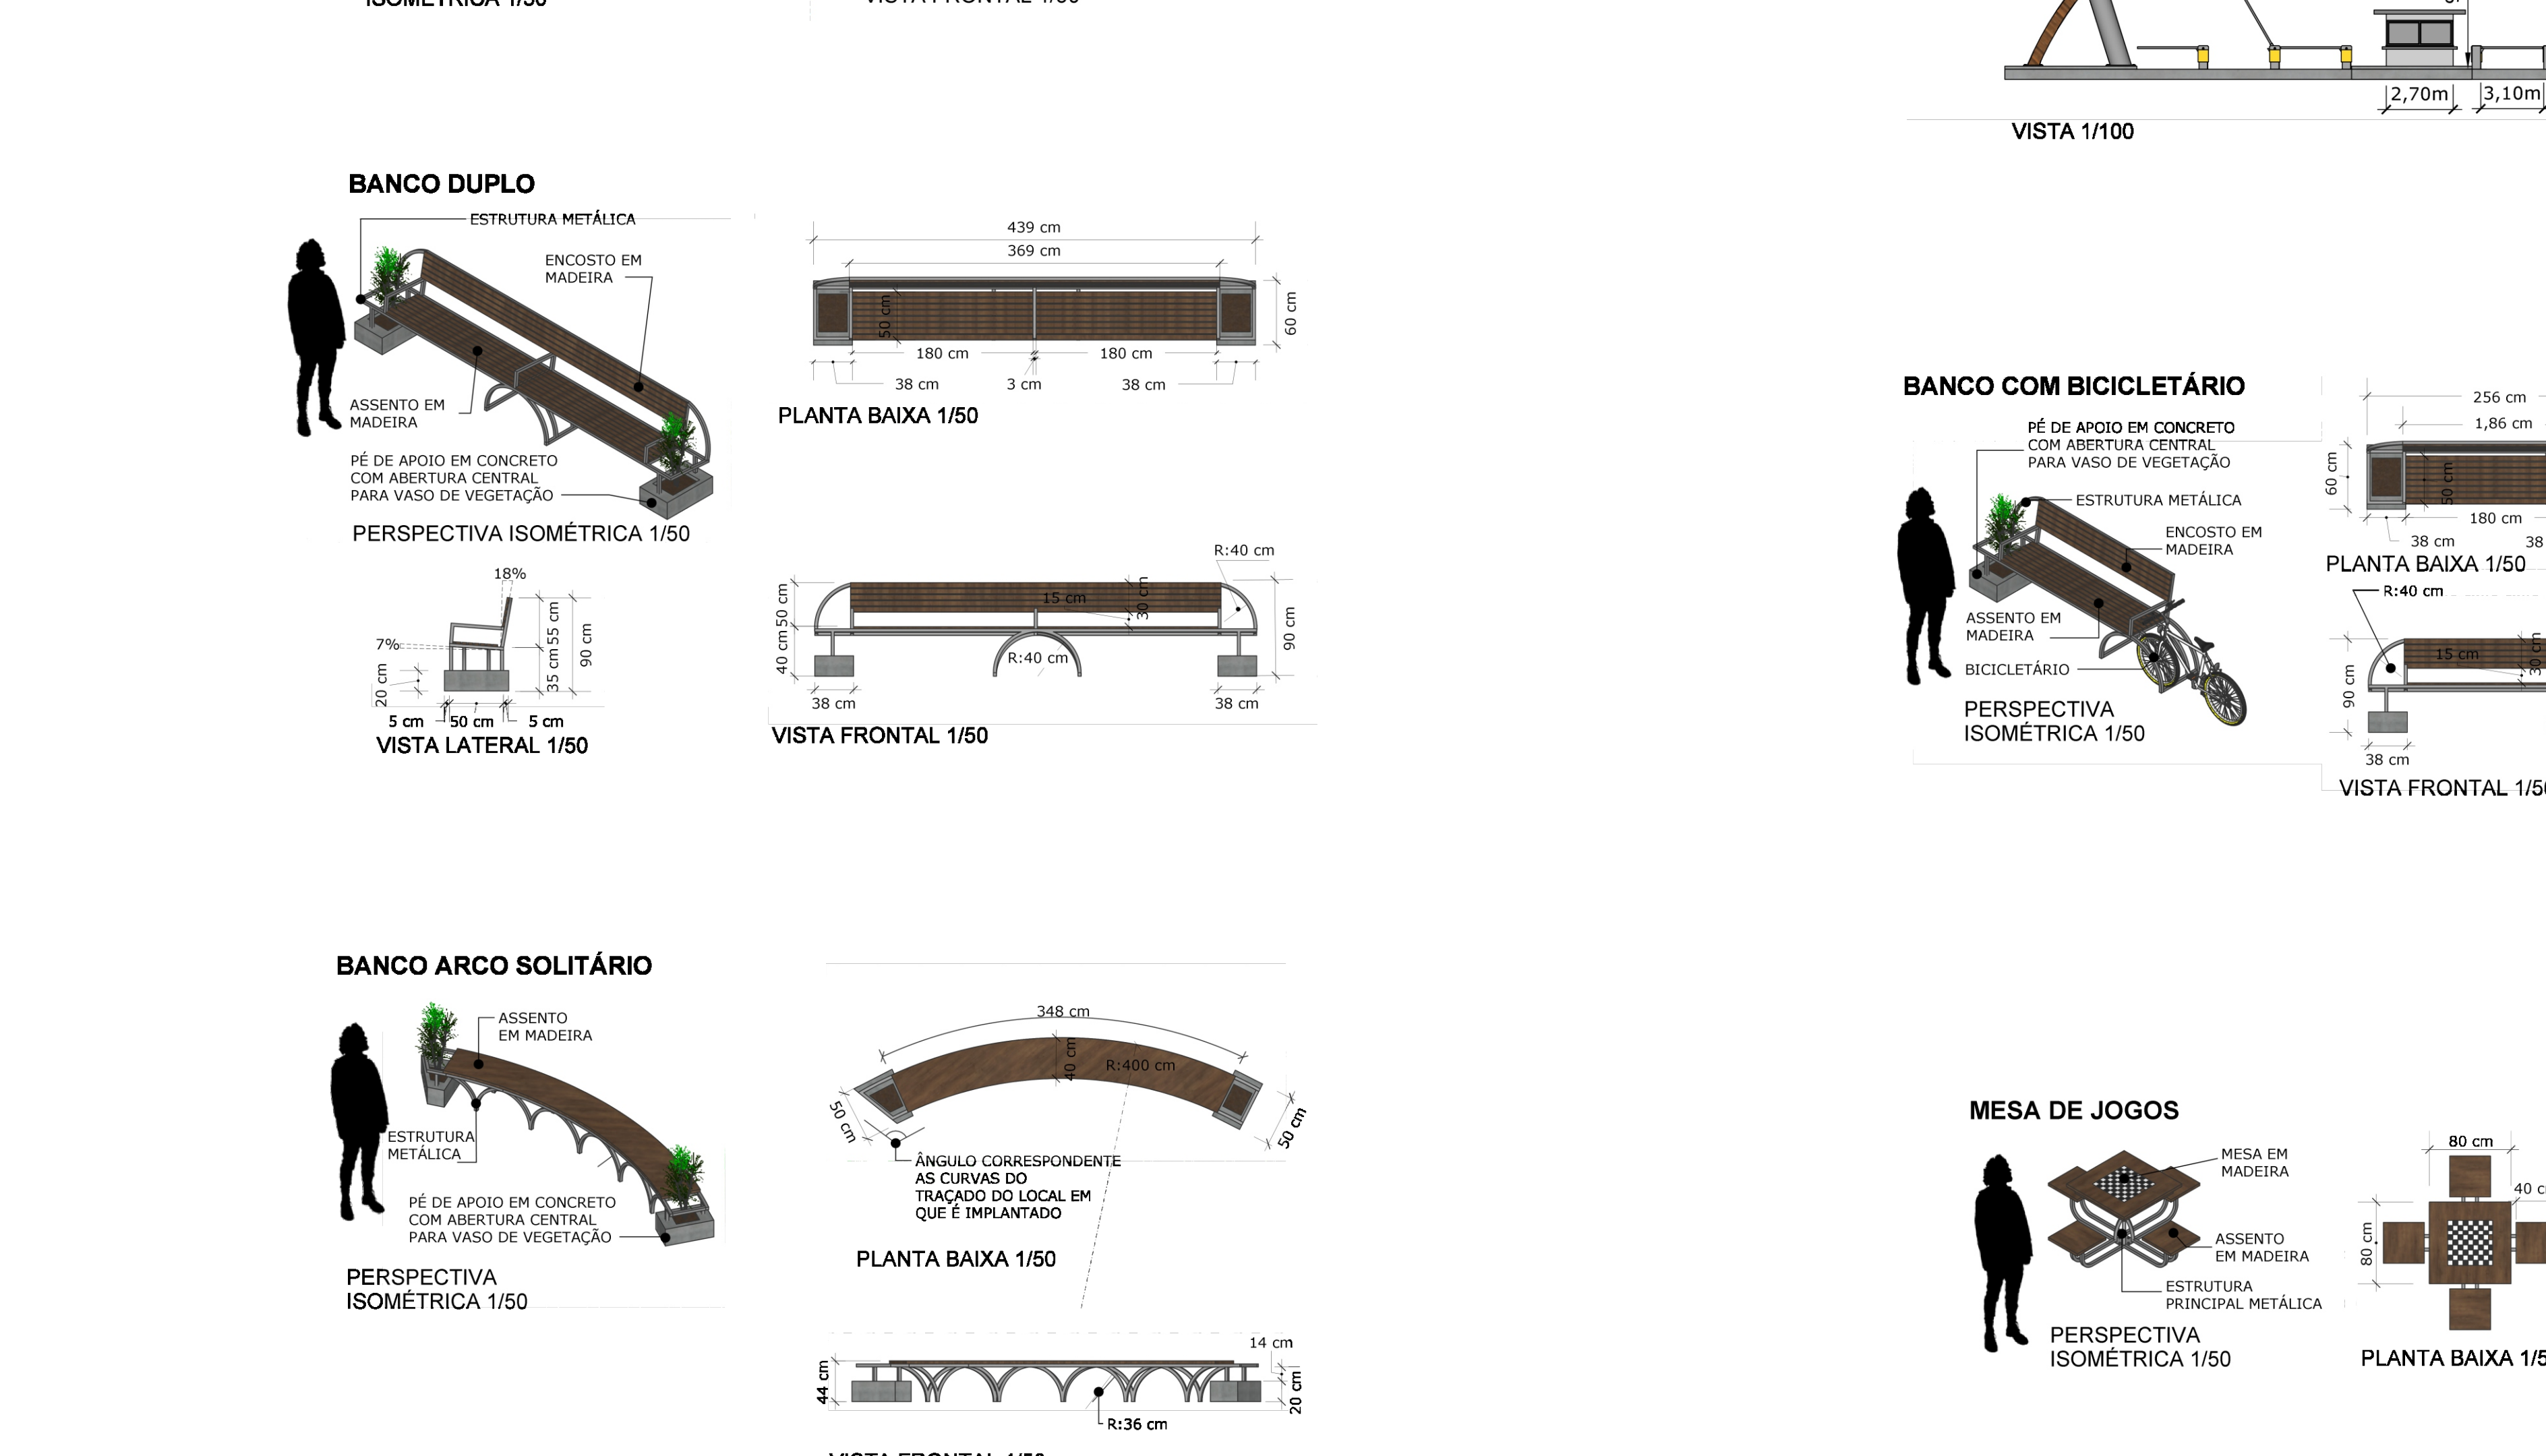
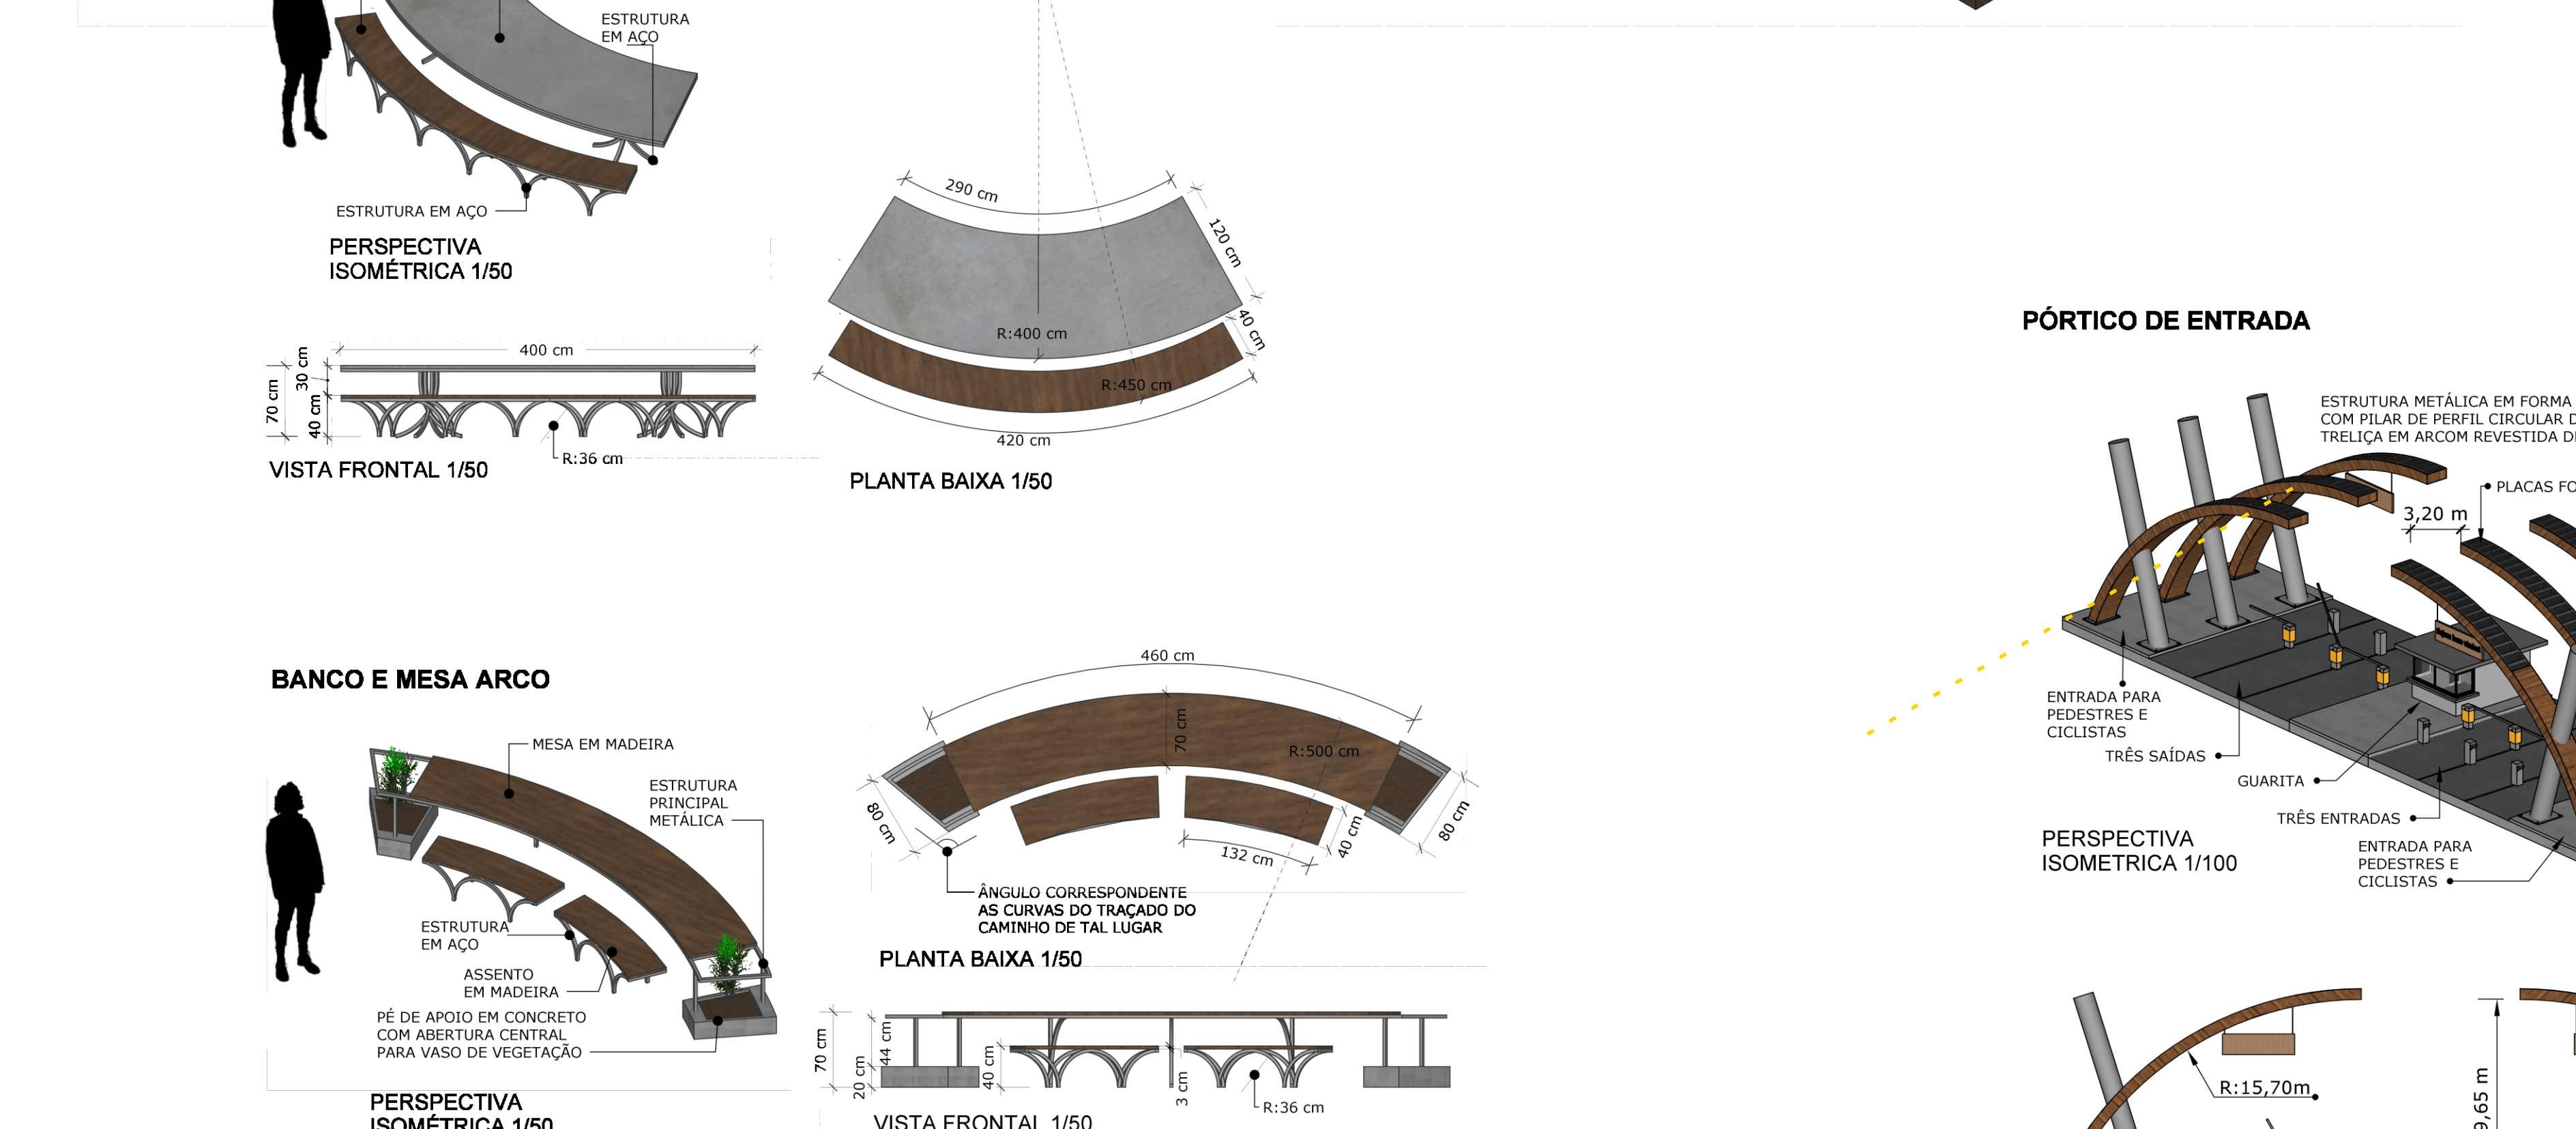
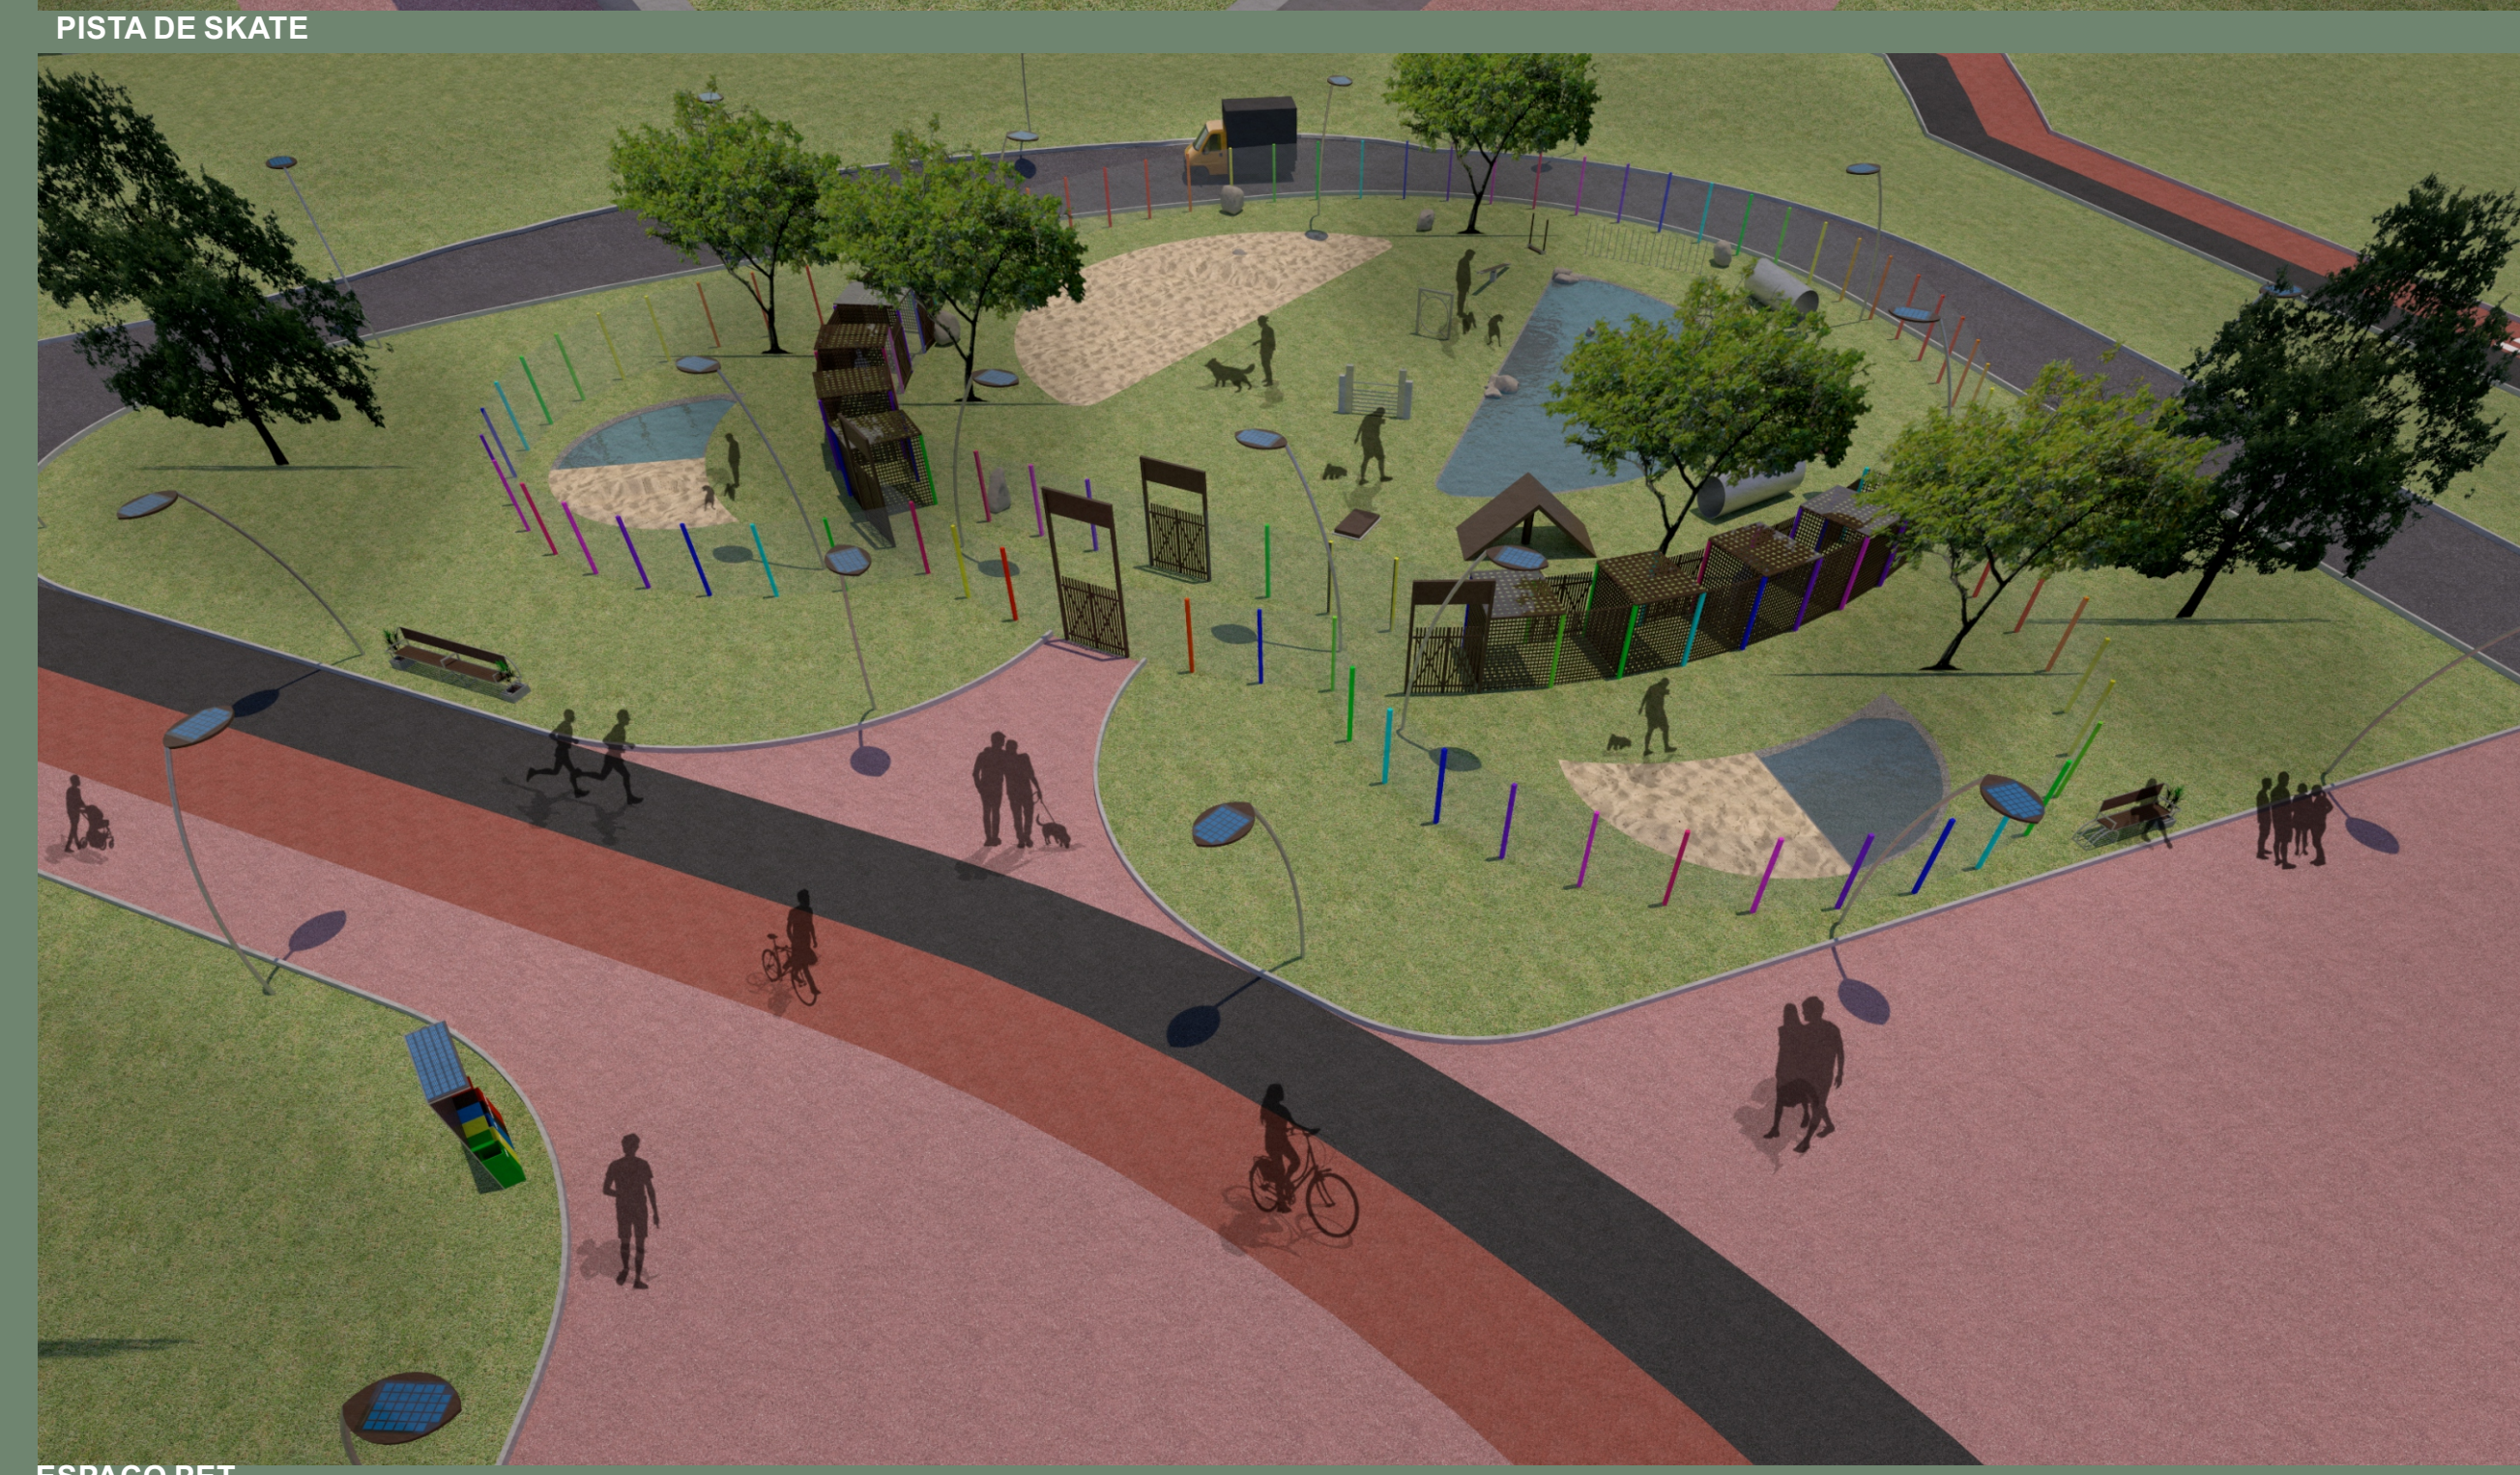


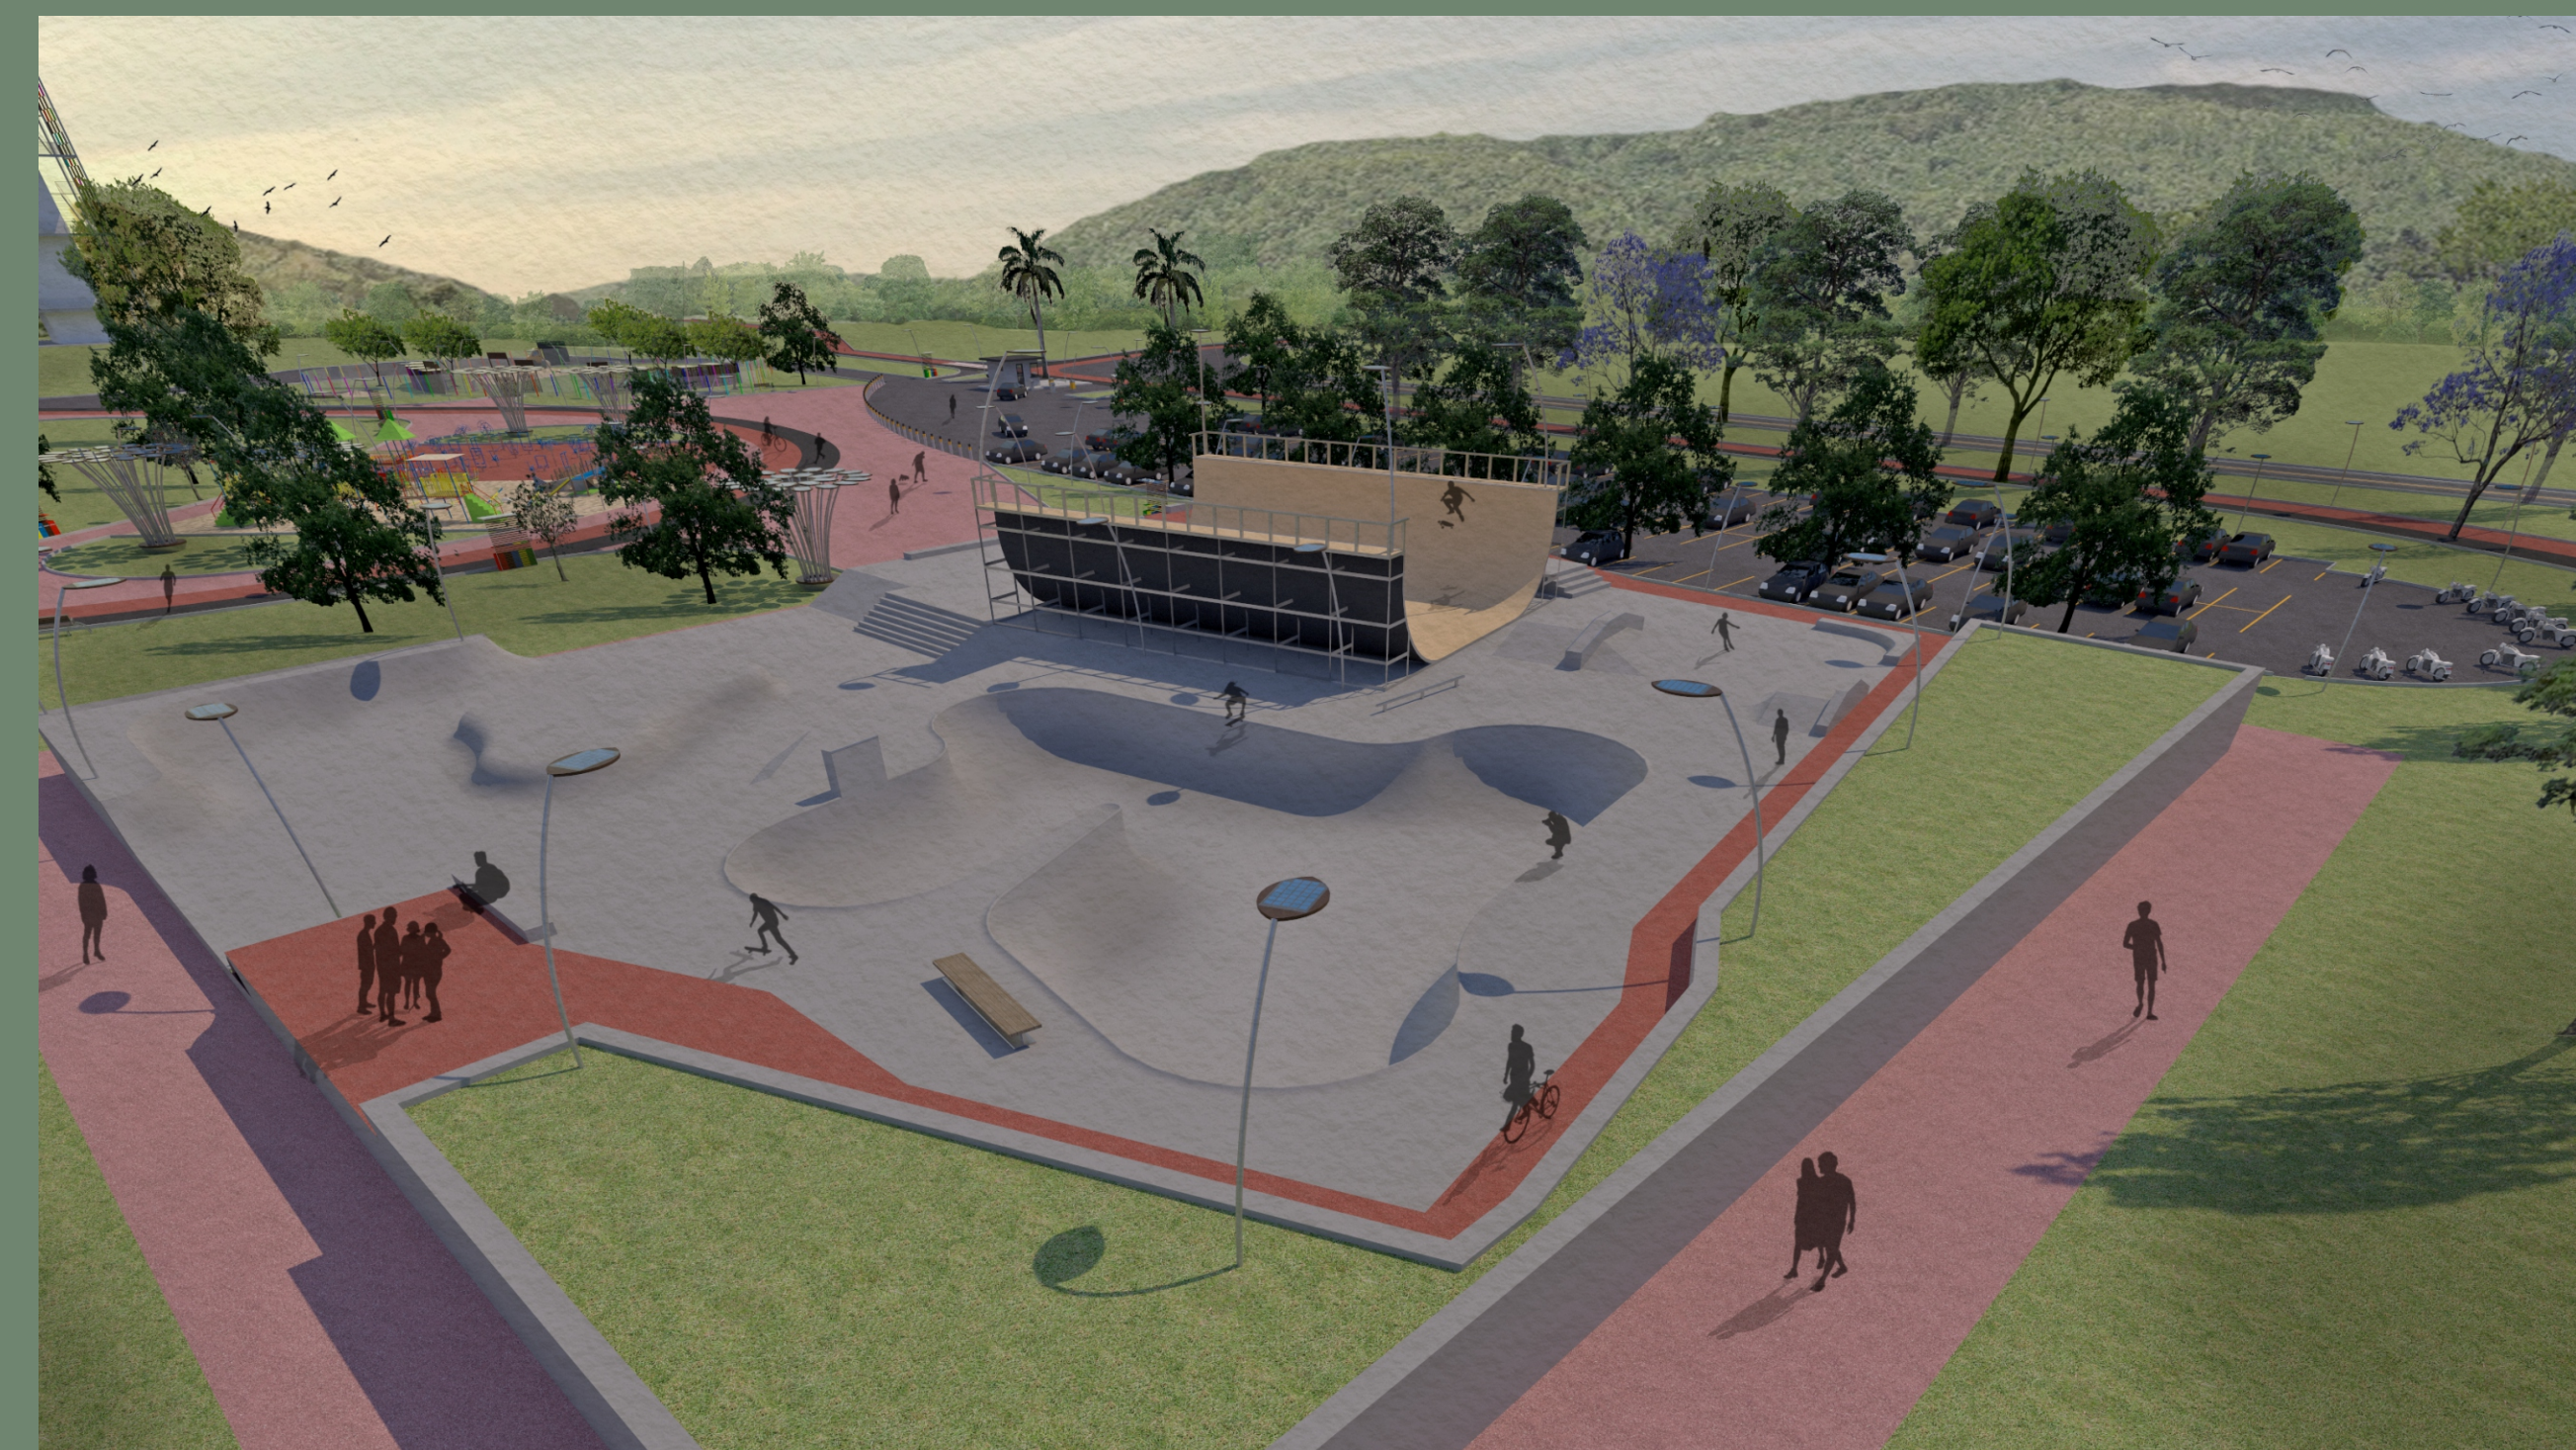

SETOR 04.05

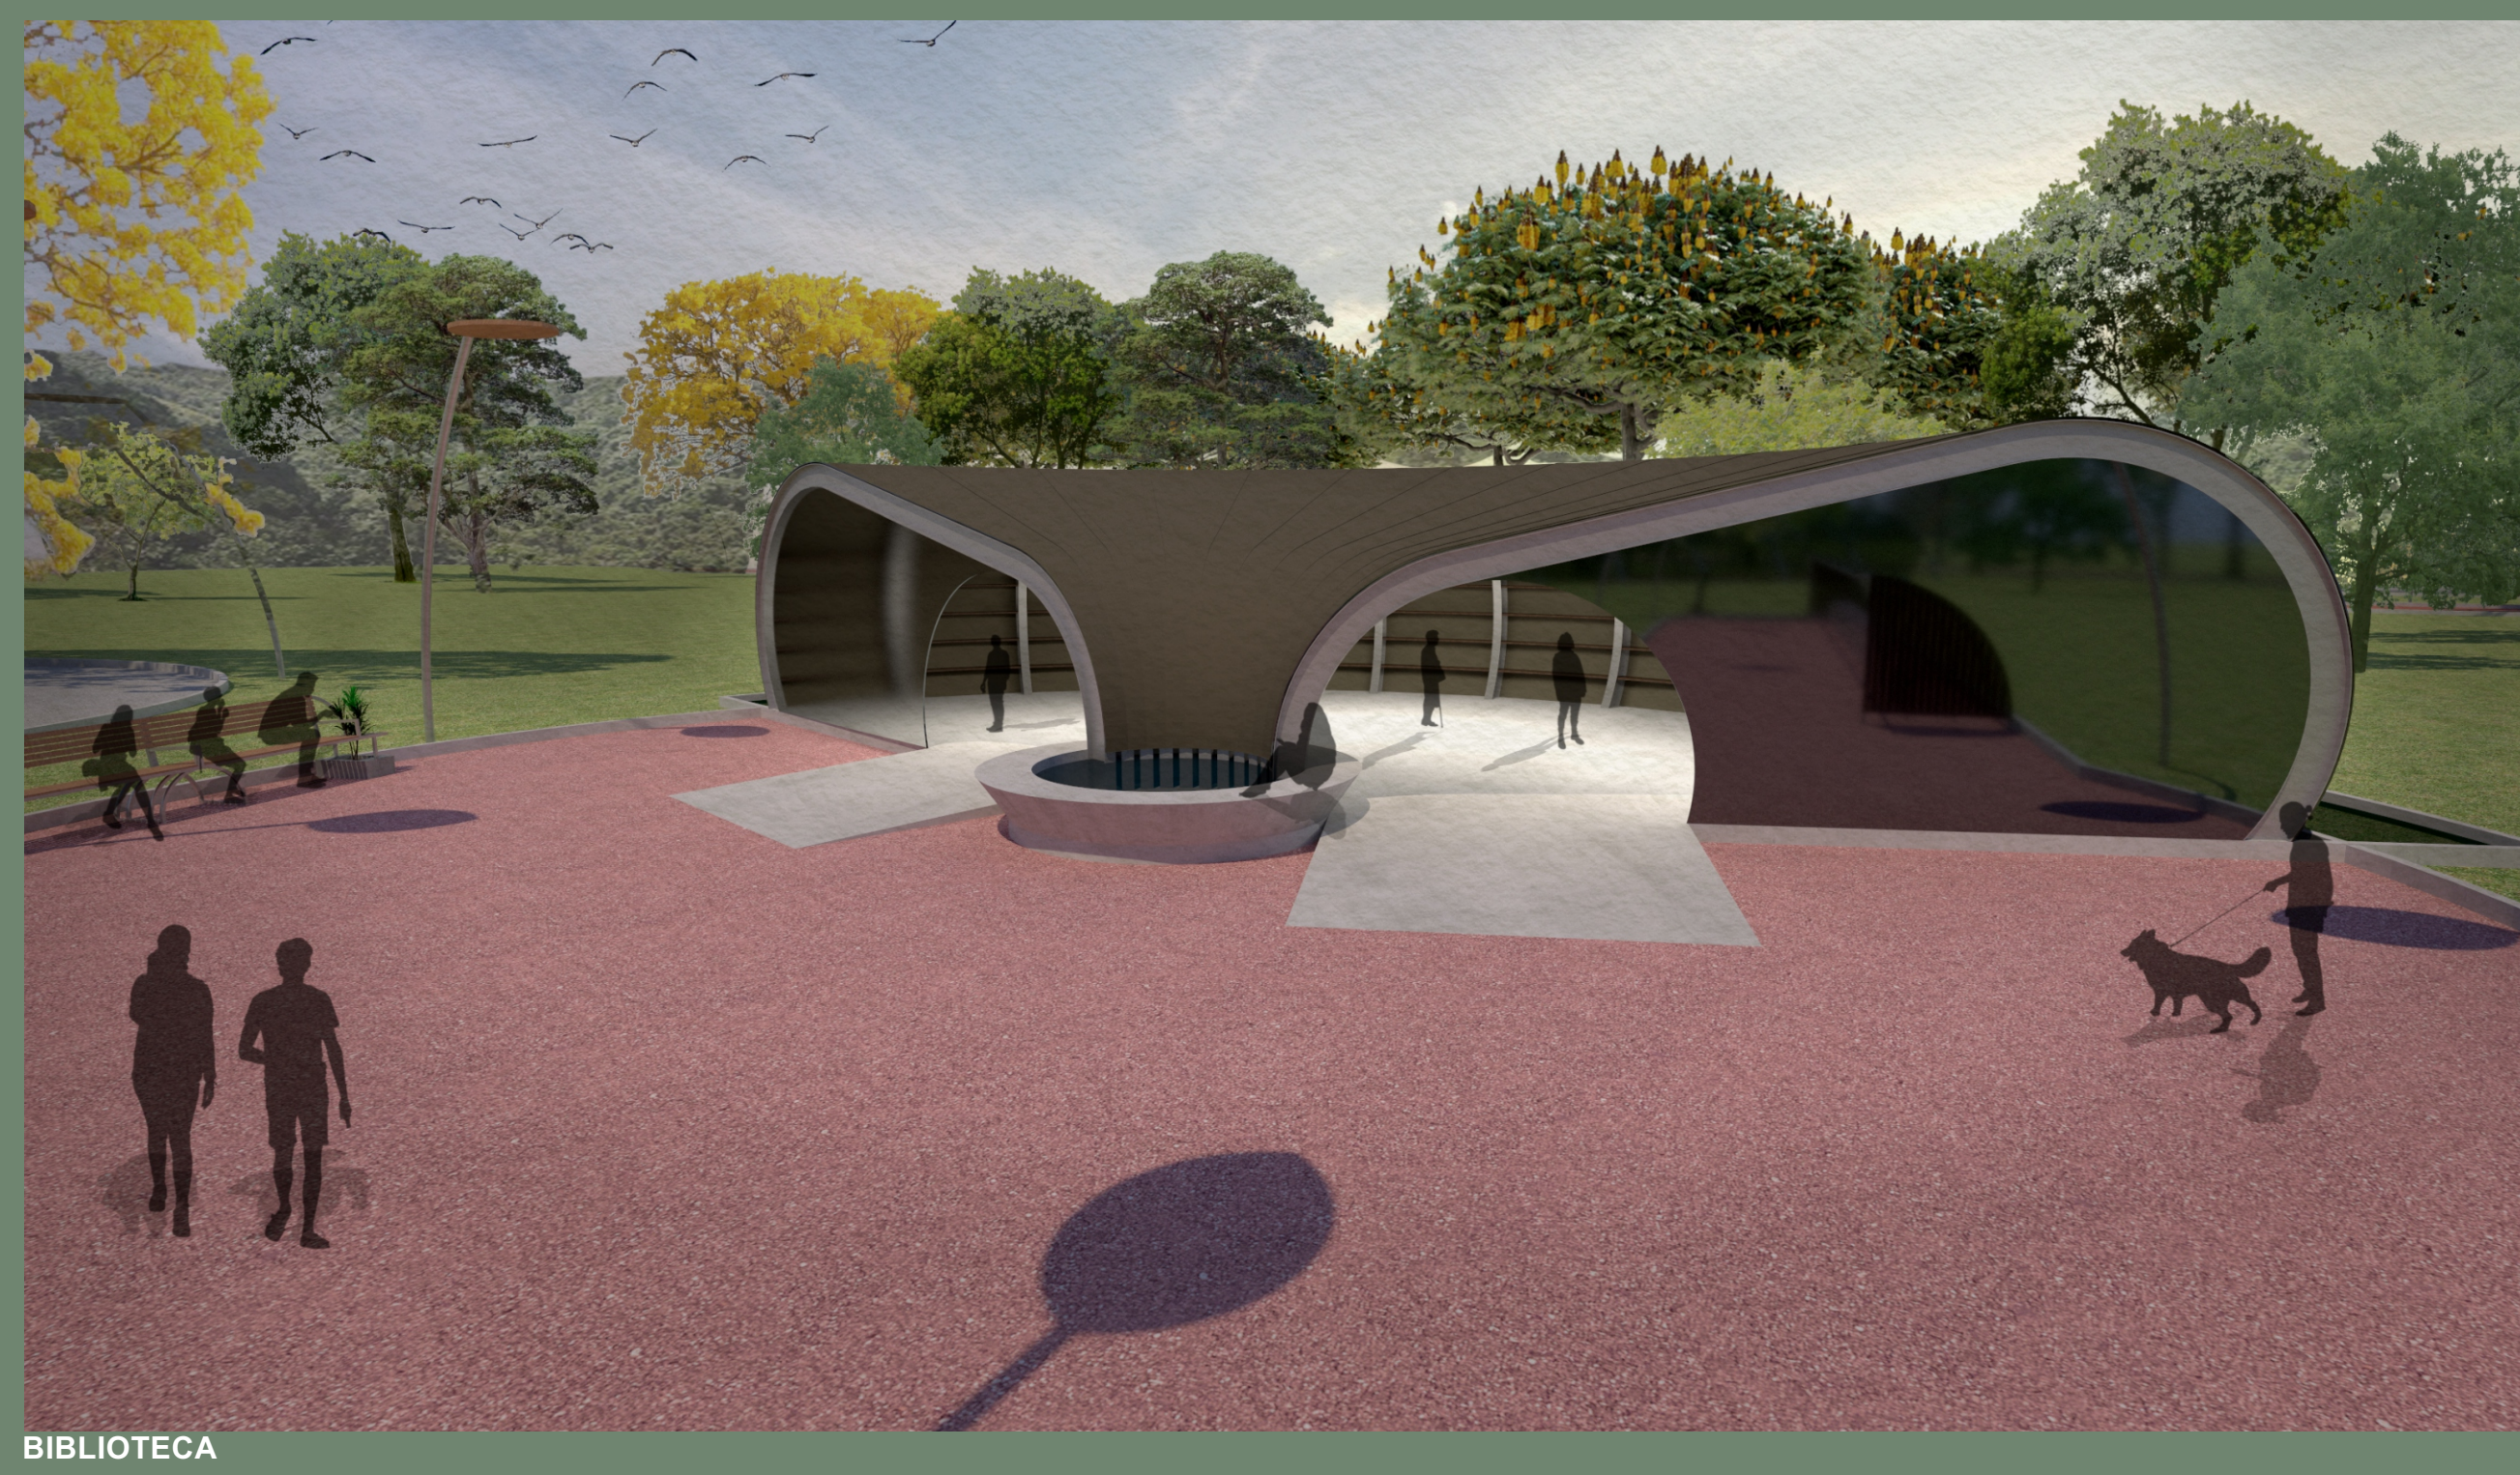